FOR TRUSSES HAVING AN OVERALL LENGTH OF 35 FEET (10.7m) OR 6 FEET (1.8m) OVERALL HEIGHT, ERECTION SHALL BE SUPERVISED BY EITHER A REGISTERED PROFESSIONAL ENGINEER OR REGISTERED ARCHITECT RETAINED BY THE CONTRACTOR.

ALL TRUSSES SPACE 24" O.C. UNLESS OTHERWISE SPECIFIED.
NOTE: LABELING TRUSSES IS A SERVICE, NOT A REQUIREMENT. ENGINEERED DRAWING REFERENCE LABELING OF TRUSSES, IT IS THE RESPONSIBILITY OF THE BUILDER TO UTILIZE ENGINEERED DRAWINGS WHEN ERECTING THE TRUSSES.

UPLIFT CONNECTORS TO TRUSSES AND GIRDER TRUSSES IS THE RESPONSIBILITY OF THE ENGINEER, ARCHITECT, OR GC. NOT THE FABRICATOR. DO NOT CUT OR ALTER TRUSSES BEFORE NOTIFYING AND/OR APPROVAL IN WRITING BY FORT DALLAS TRUSS CO.

ALL NECESSARY REPAIRS TO TRUSSES MUST BE REPORTED TO FORT DALLAS TRUSS CO. WITHIN 48 HOURS OF DISCOVERY. TRUSS LAYOUT IS A PLACEMENT PLAN ONLY.

REVISION OF THIS SHOP DRAWING BY PROFESSIONAL ENGINEER IS IN COMPLIANCE OF POLICY #3.5 OF TPI 1-2002 QUALITY CONTROL/QUALITY ASSURANCE. ALL BUILDING COMPONENTS AND FABRICATED PLATES SHALL BE SUBJECT TO REVIEW BY ENGINEER FOR COMPLETE CORRELATION OF THE INFORMATION PROVIDED IN THIS SHOP DRAWING WITH ALL OTHER TRADES, STRUCTURAL BEAMS, WALLS AND FOUNDATION REQUIREMENTS OF THE RBC.

****ATTENTION BUILDER****

ALL DIMENSIONS, OVERHANGS, PITCH, ETC TO BE CHECKED BEFORE ORDERING TRUSSES IT IS YOUR RESPONSIBILITY TO CHECK OUR TRUSS PLAN

JOSE MARTINEZ, P.E.
Consulting Engineer Civil/Structural
24 E. 5th Street
Hialeah, FL 33010
(Florida P.E. 031509)

STATEMENT in my professional judgement and to best of my knowledge and belief, these truss specifications comply with applicable building codes.

SEAL

DESCRIPTION	BY	DATE

DRAWING #: 5-16-18 GC
ENGINEER #: 5-20-18 TS
DRAWING NUMBER: 18F-10

FORT DALLAS TRUSS COMPANY, LLC.
FABRICATORS OF TRUSS PLATE CONNECTED WOOD TRUSSES
2000 NW 84TH AVENUE DORAL, FL 33122
PHONE: 305-591-8821 FAX: 305-591-8822
WWW.FORTDALLASTRUSS.COM
DESIGNED BY: GC

SHOP DRAWING APPROVAL
I HAVE VERIFIED ALL DIMENSIONS, NUMBER OF TRUSSES, AND APPROVED THIS SHOP DRAWING AS NOTED.
BY: _____ DATE: _____ AND/OR

CUSTOMER:
JOB NAME:
JOB ADDRESS:
SALESPERSON:
MODEL:
LEGAL ADDRESS:

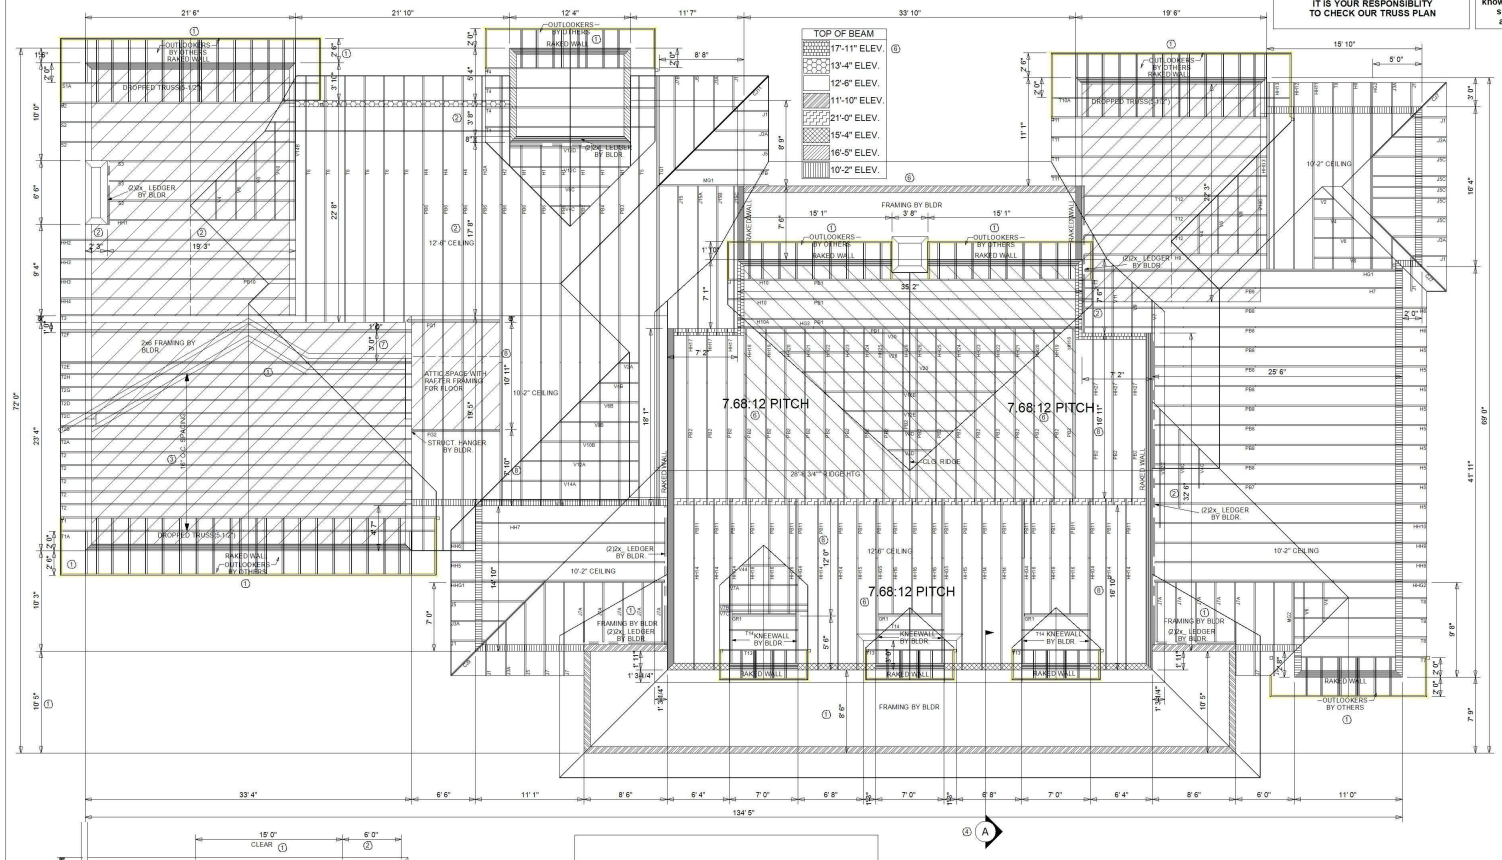

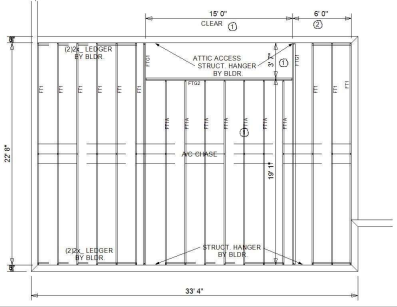

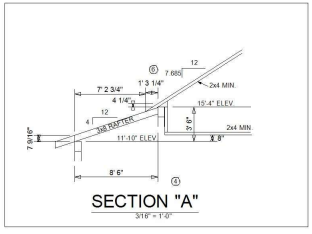

SECTION "A"
3/16" = 1'-0"

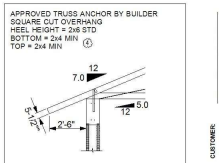

TRUSS END DETAIL

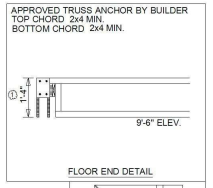

FLOOR END DETAIL

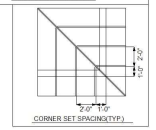

CORNER SET SPACING(TYP.)

ROOF & FLOOR TRUSS LAYOUT

SCALE = 3/16" = 1'-0"

ROOF AREA: 10594.29 SQ. FT.

TRUSSES ARE DESIGNED IN ACCORDANCE WITH FBC UNLESS OTHERWISE SPECIFIED

SHEATHING UNDER ALL VALLEY SETS BY BLDR.

PLEASE REFER TO INDIVIDUAL ENGINEERING SHEETS FOR NUMBER OF PLIES AND NAILING/BOLTING PATTERN REQUIRED FOR GIRDER TRUSSES. SET-BACK FOR HIPS, ETC.

NOTE: NORMALLY ALL TRUSSES ARE SPACED 24" O.C.

ALL UPLIFT CONNECTION TO TRUSSES AND GIRDER TRUSSES IS THE RESPONSIBILITY OF ENG., ARCH., OR GENERAL CONTRACTOR

★ SPECIAL HANGERS BY PURCHASER OF TRUSS PACKAGE.

COMPONENTS/CLADDING ASCE 7-10
TRUSS LOADING CONDITONS

ROOF TRUSS		FLOOR TRUSS	
TOP CHORD LIVE:	30.0	TOP CHORD LIVE:	40.0
TOP CHORD DEAD:	15.0	TOP CHORD DEAD:	10.0
BOTTOM CHORD DEAD:	10.0	BOTTOM CHORD DEAD:	5.0
TOTAL LOAD:	55.0	TOTAL LOAD:	55.0
LUMBER STRESS INCREASE:	1.33	LUMBER STRESS INCREASE:	1.00
PLATE STRESS INCREASE:	1.00	PLATE STRESS INCREASE:	1.00
EXPOSURE CATEGORY:			C
BUILDING CATEGORY:			II
WIND DESIGN VELOCITY:			175 MPH
IMPORTANCE FACTOR:			1.00
WIND LOAD DURATION FACTOR:			1.60

!!! IMPORTANT NOTE !!! ERECTING ROOF TRUSSES IS A COMPLEX TASK TO BE PERFORMED BY EXPERIENCED PROFESSIONALS. FORT DALLAS TRUSS CO. EXPECTS THE TRUSS ERECTION PERSON TO THOROUGHLY PREP THESE TRUSSES BEFORE ERECTING THEM. NO CONSIDERATION WILL BE MADE BY FORT DALLAS TRUSS CO. FOR LOSS OF TIME OR ADDITIONAL CRANE USAGE. FORT DALLAS TRUSS CO. WILL BE RESPONSIBLE ONLY FOR REPLACING OR REPAIRING DAMAGED TRUSSES OR THOSE WITH MANUFACTURING DEFECTS OR DO NOT CONFORM TO APPROVED LAYOUT.

ALL HANGERS IN THIS TABLE MUST BE NAILED TO ITS FULL CAPACITY, WITH NAILS OR BOLTS AS REQUIRED BY SPECIFIC HANGER.

HANGER LIST

HANGER MANUF.	HANGER I.D.	TRUSS I.D.

DIFFERENT TRUSS DESIGN
127

